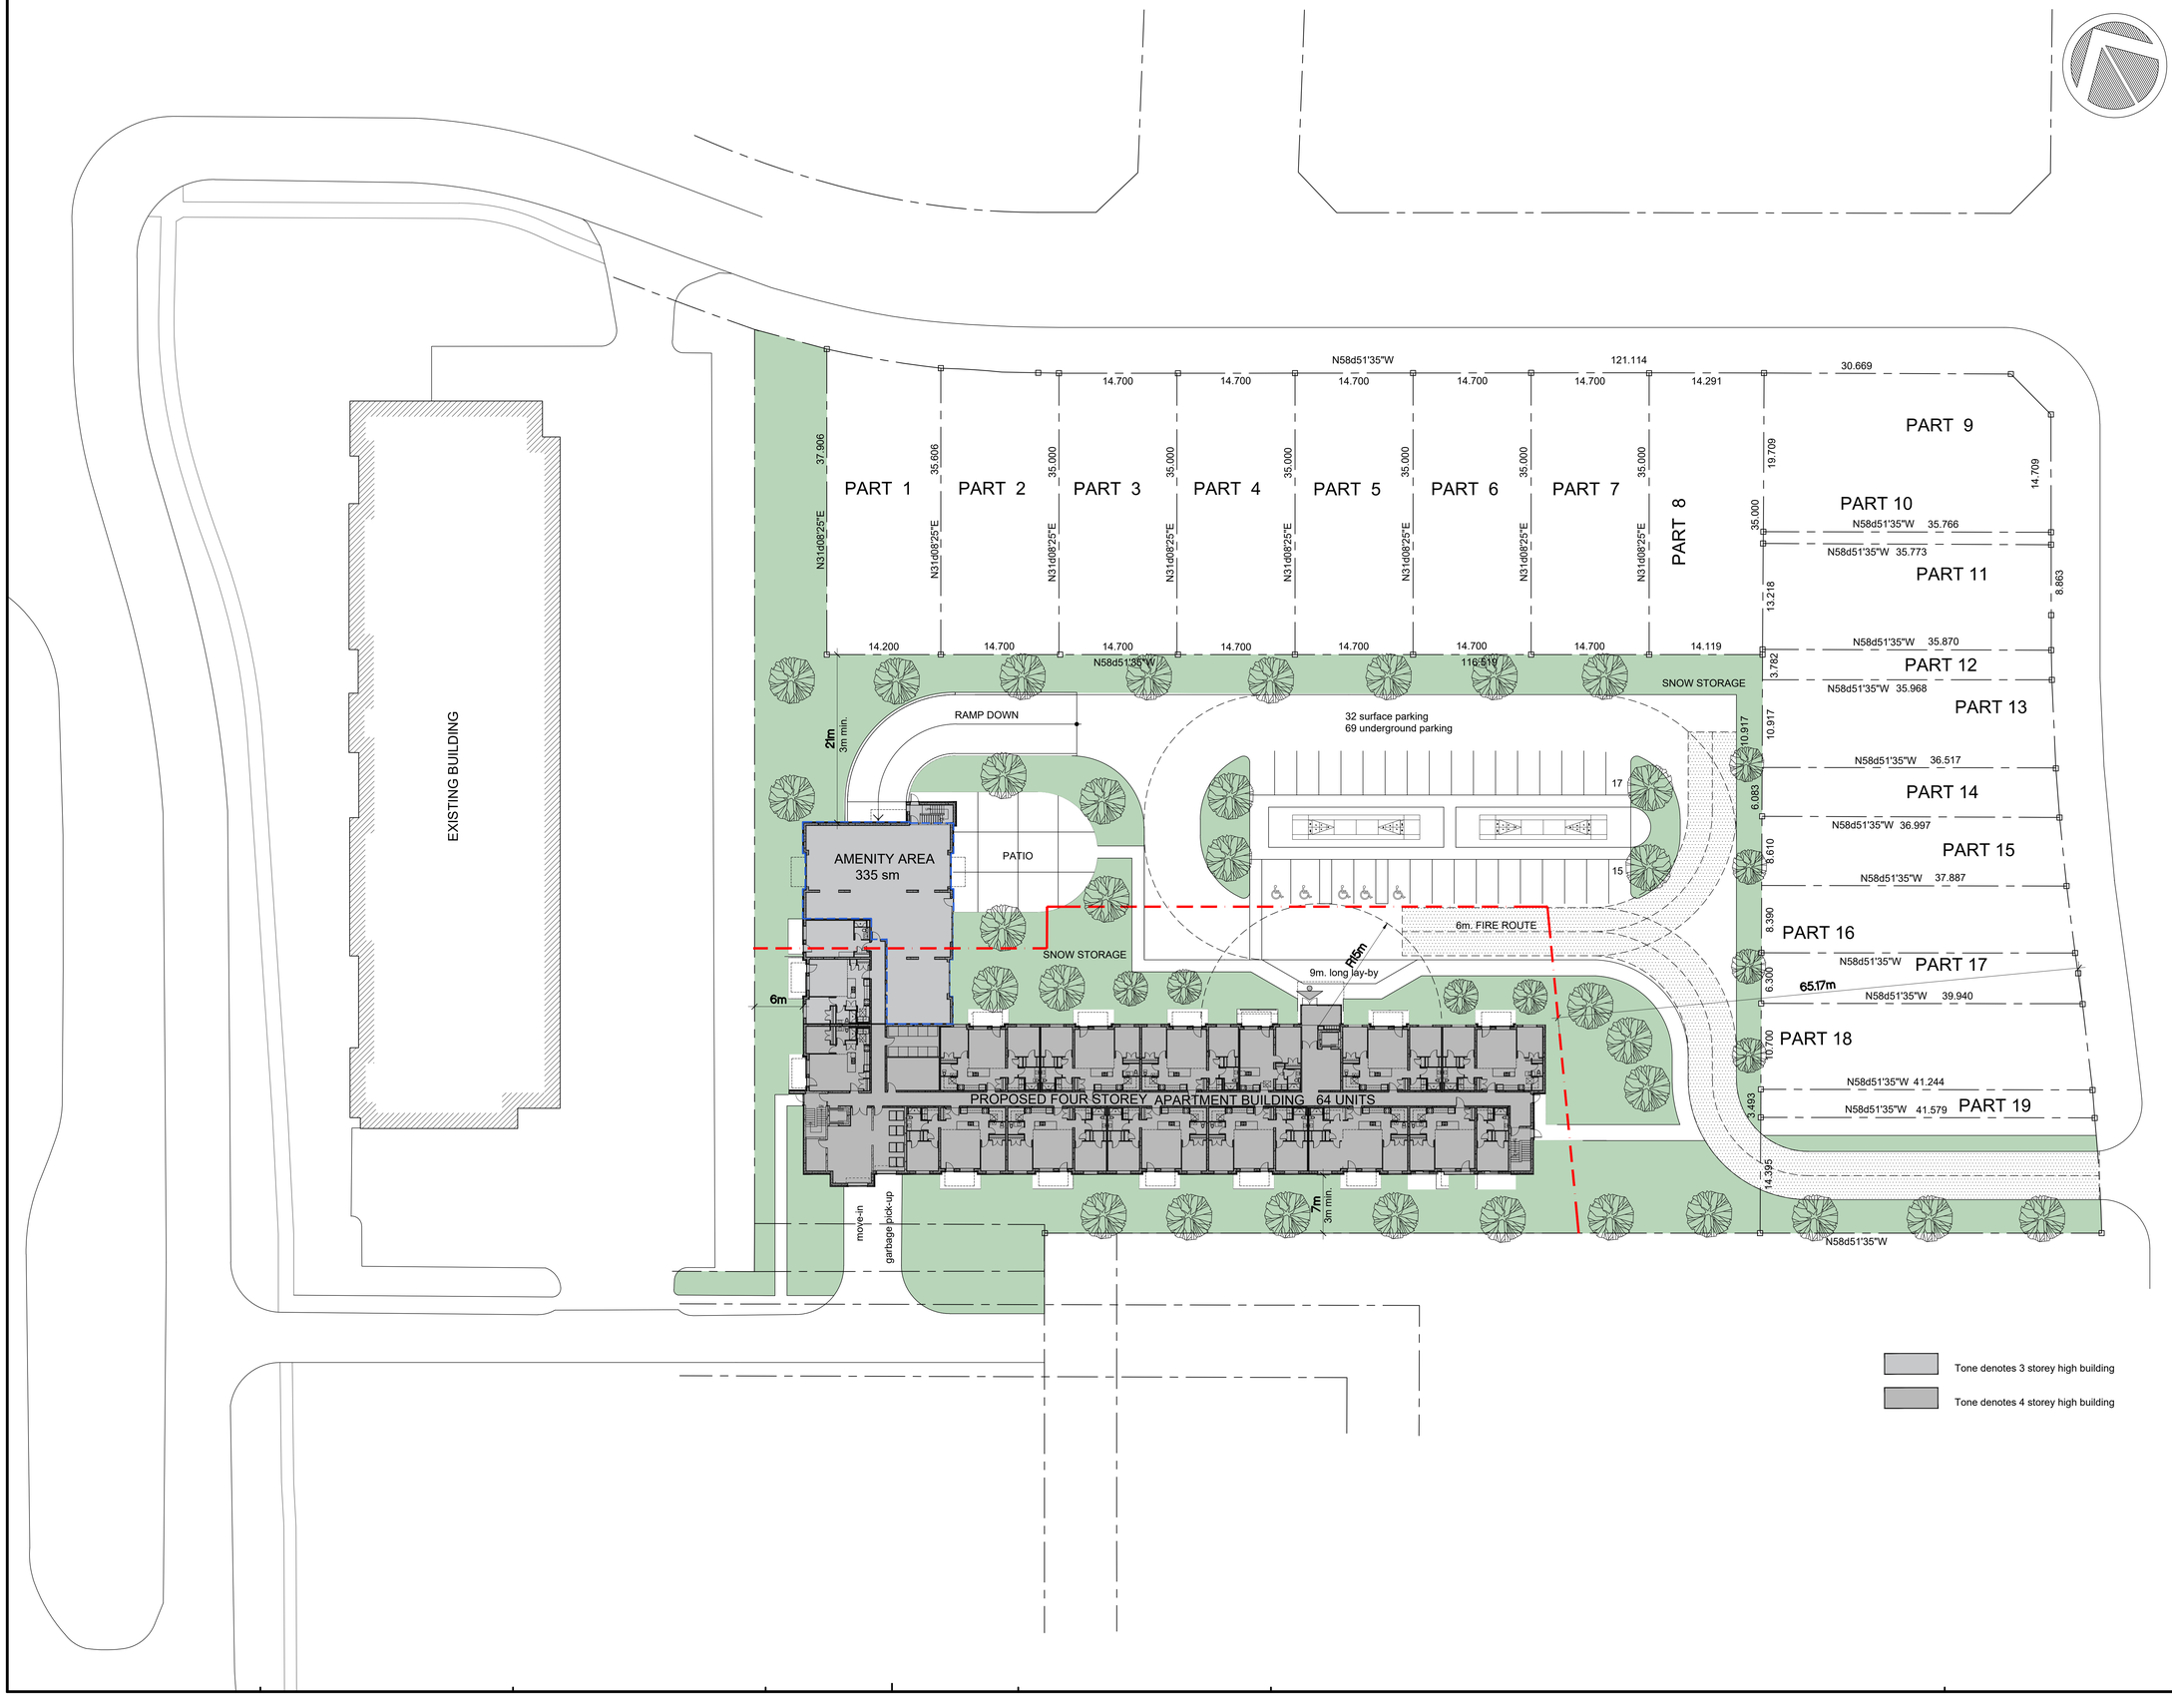

REVISIONS

NO	DATE	BY	DESCRIPTION

DATE	BY	DESCRIPTION
		ISSUED

THE CONTRACTOR MUST CHECK ALL DRAWINGS AND VERIFY ALL DIMENSIONS ON THE JOB. DISCREPANCIES ARE TO BE REPORTED TO THE ARCHITECT BEFORE PROCEEDING WITH ANY CONSTRUCTION WORK OR SHOP FABRICATION.

CONSULTANTS:

WASYLKO ARCHITECT INC.

370 QUEENS AVE
LONDON ON
N6B 1X6
519.663.0888
FAX 663.5258

PROJECT:

TATTERSALL LANE APARTMENTS

Grand Bend Ontario

DRAWING TITLE:

SITE PLAN AND SITE DATA

CAD REF:	645-des-a1.dwg		
SCALE:	1:300	DATE:	Sep 2024
DRAWN:	VS	DRAWING NO	A1.0
CHECKED:			
PROJECT NO:	124 645	REVISION NO	
DATE ISSUED:	2024.09.23		

© WASYLKO ARCHITECT INC.