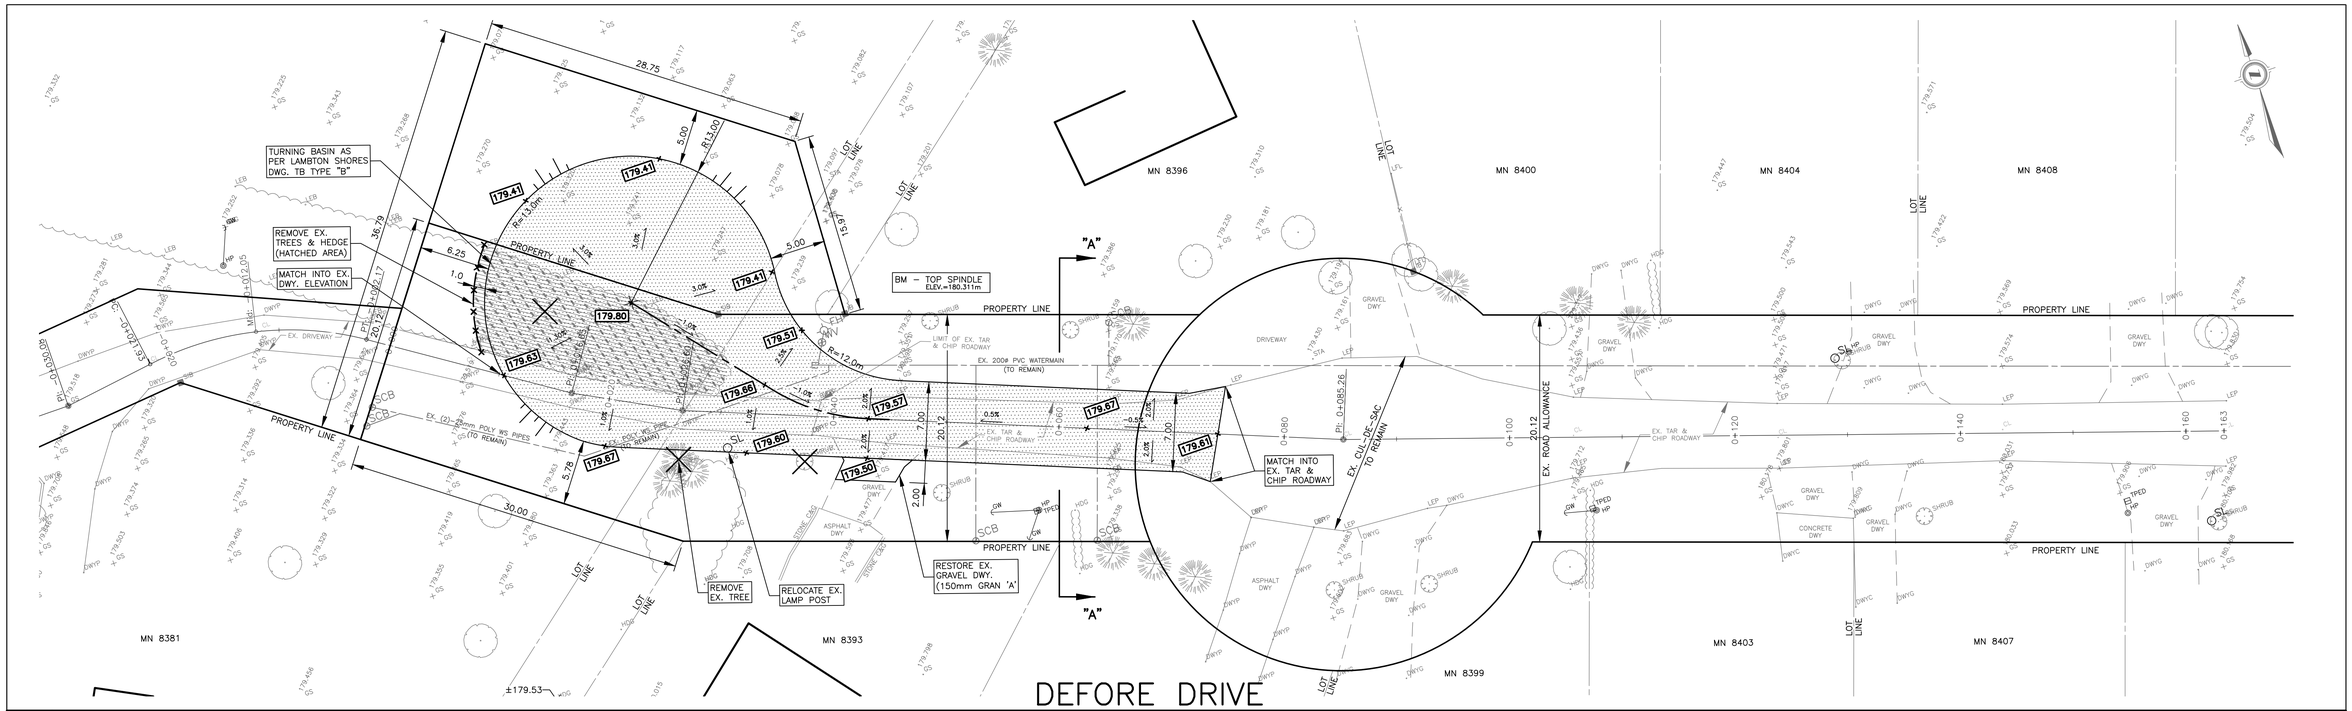

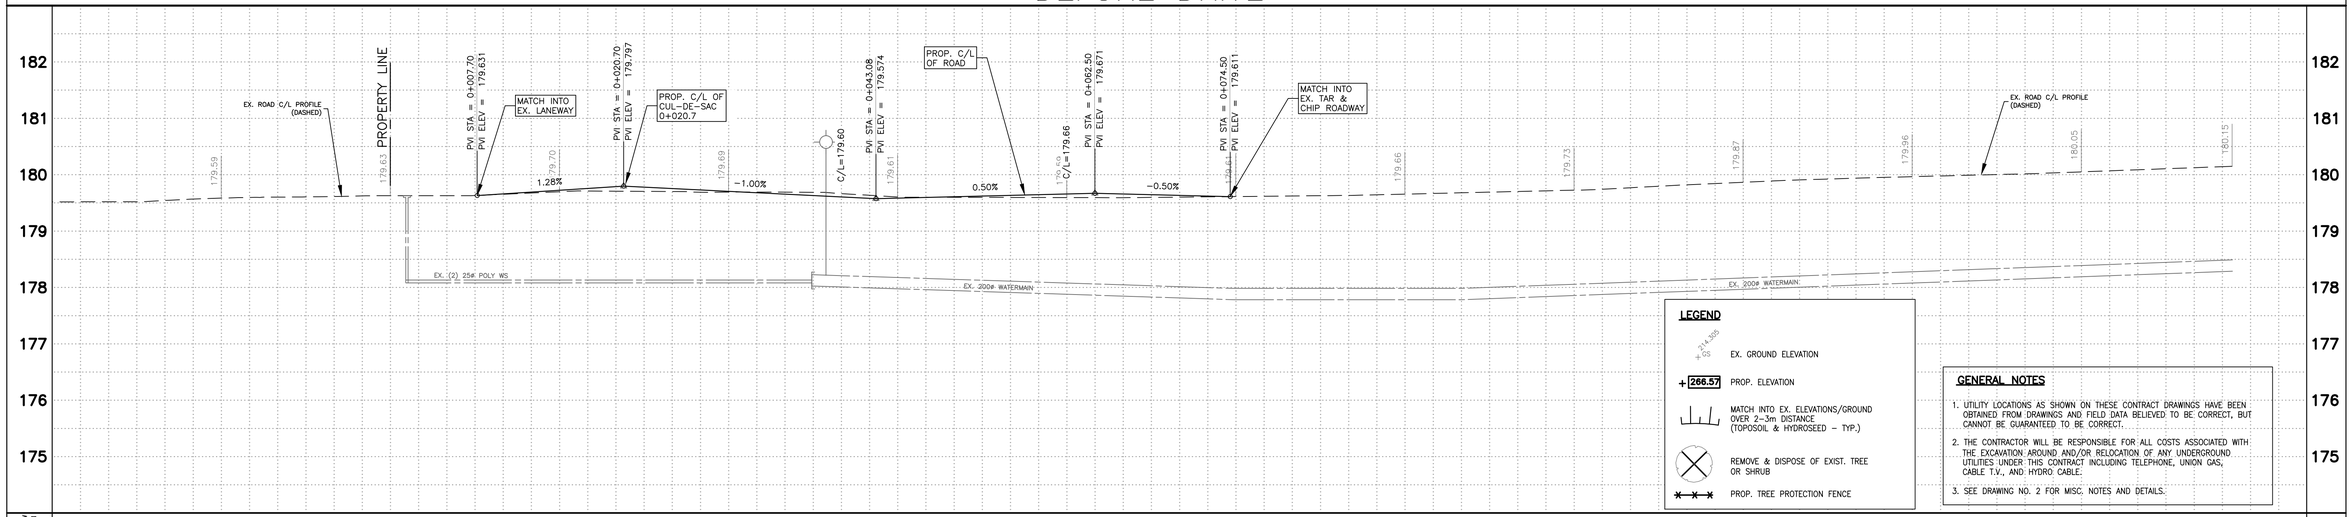

STATION	-0+020	0+000	0+020	0+040	0+060	0+080	0+100	0+120	0+140	0+160
C/L EX. ROADWAY ELEVATION										
C/L WATERMAIN INVERT										
SANITARY SEWER INVERT										

EXISTING SERVICES	DRAWING #, SOURCE	DATE	AS CONSTRUCTED SERVICES	COMPLETION

DETAILS	
DESIGN	CSL
DRAWN BY	JA,PM
CHECKED	CSL
APPROVED	CSL
DATE	MARCH 2022

No.	REVISIONS	DATE	CONSULTANT
1.	1st SUBMISSION	MAR.17,2022	SPRIET

CONSULTANT OR DIVISION

SPRIET ASSOCIATES
LONDON LIMITED
CONSULTING ENGINEERS
155 YORK STREET -- LONDON (519) 672-4100 -- N6A 1A8

ENGINEER'S STAMP

LICENSED PROFESSIONAL ENGINEER
C. S. LIERMAN
3/17/22
PROVINCE OF ONTARIO

SCALE
HORZ. 1:250
VERT. 1:50
2.5m 0 5.0m HORIZONTAL
0.5 0 1m VERTICAL

TITLE
DEFORE DRIVE ROAD EXTENSION 2022

DEFORE DRIVE
FROM STA. -0+030 TO STA. 0+163

PROJECT No. 222038
SHEET No. 1
PLAN FILE No.